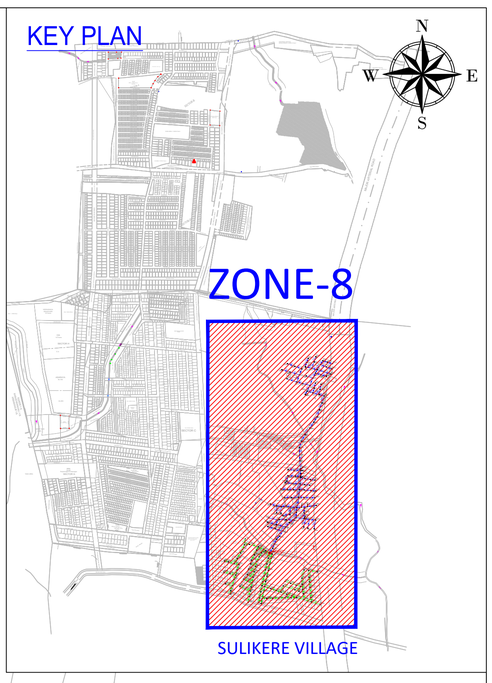

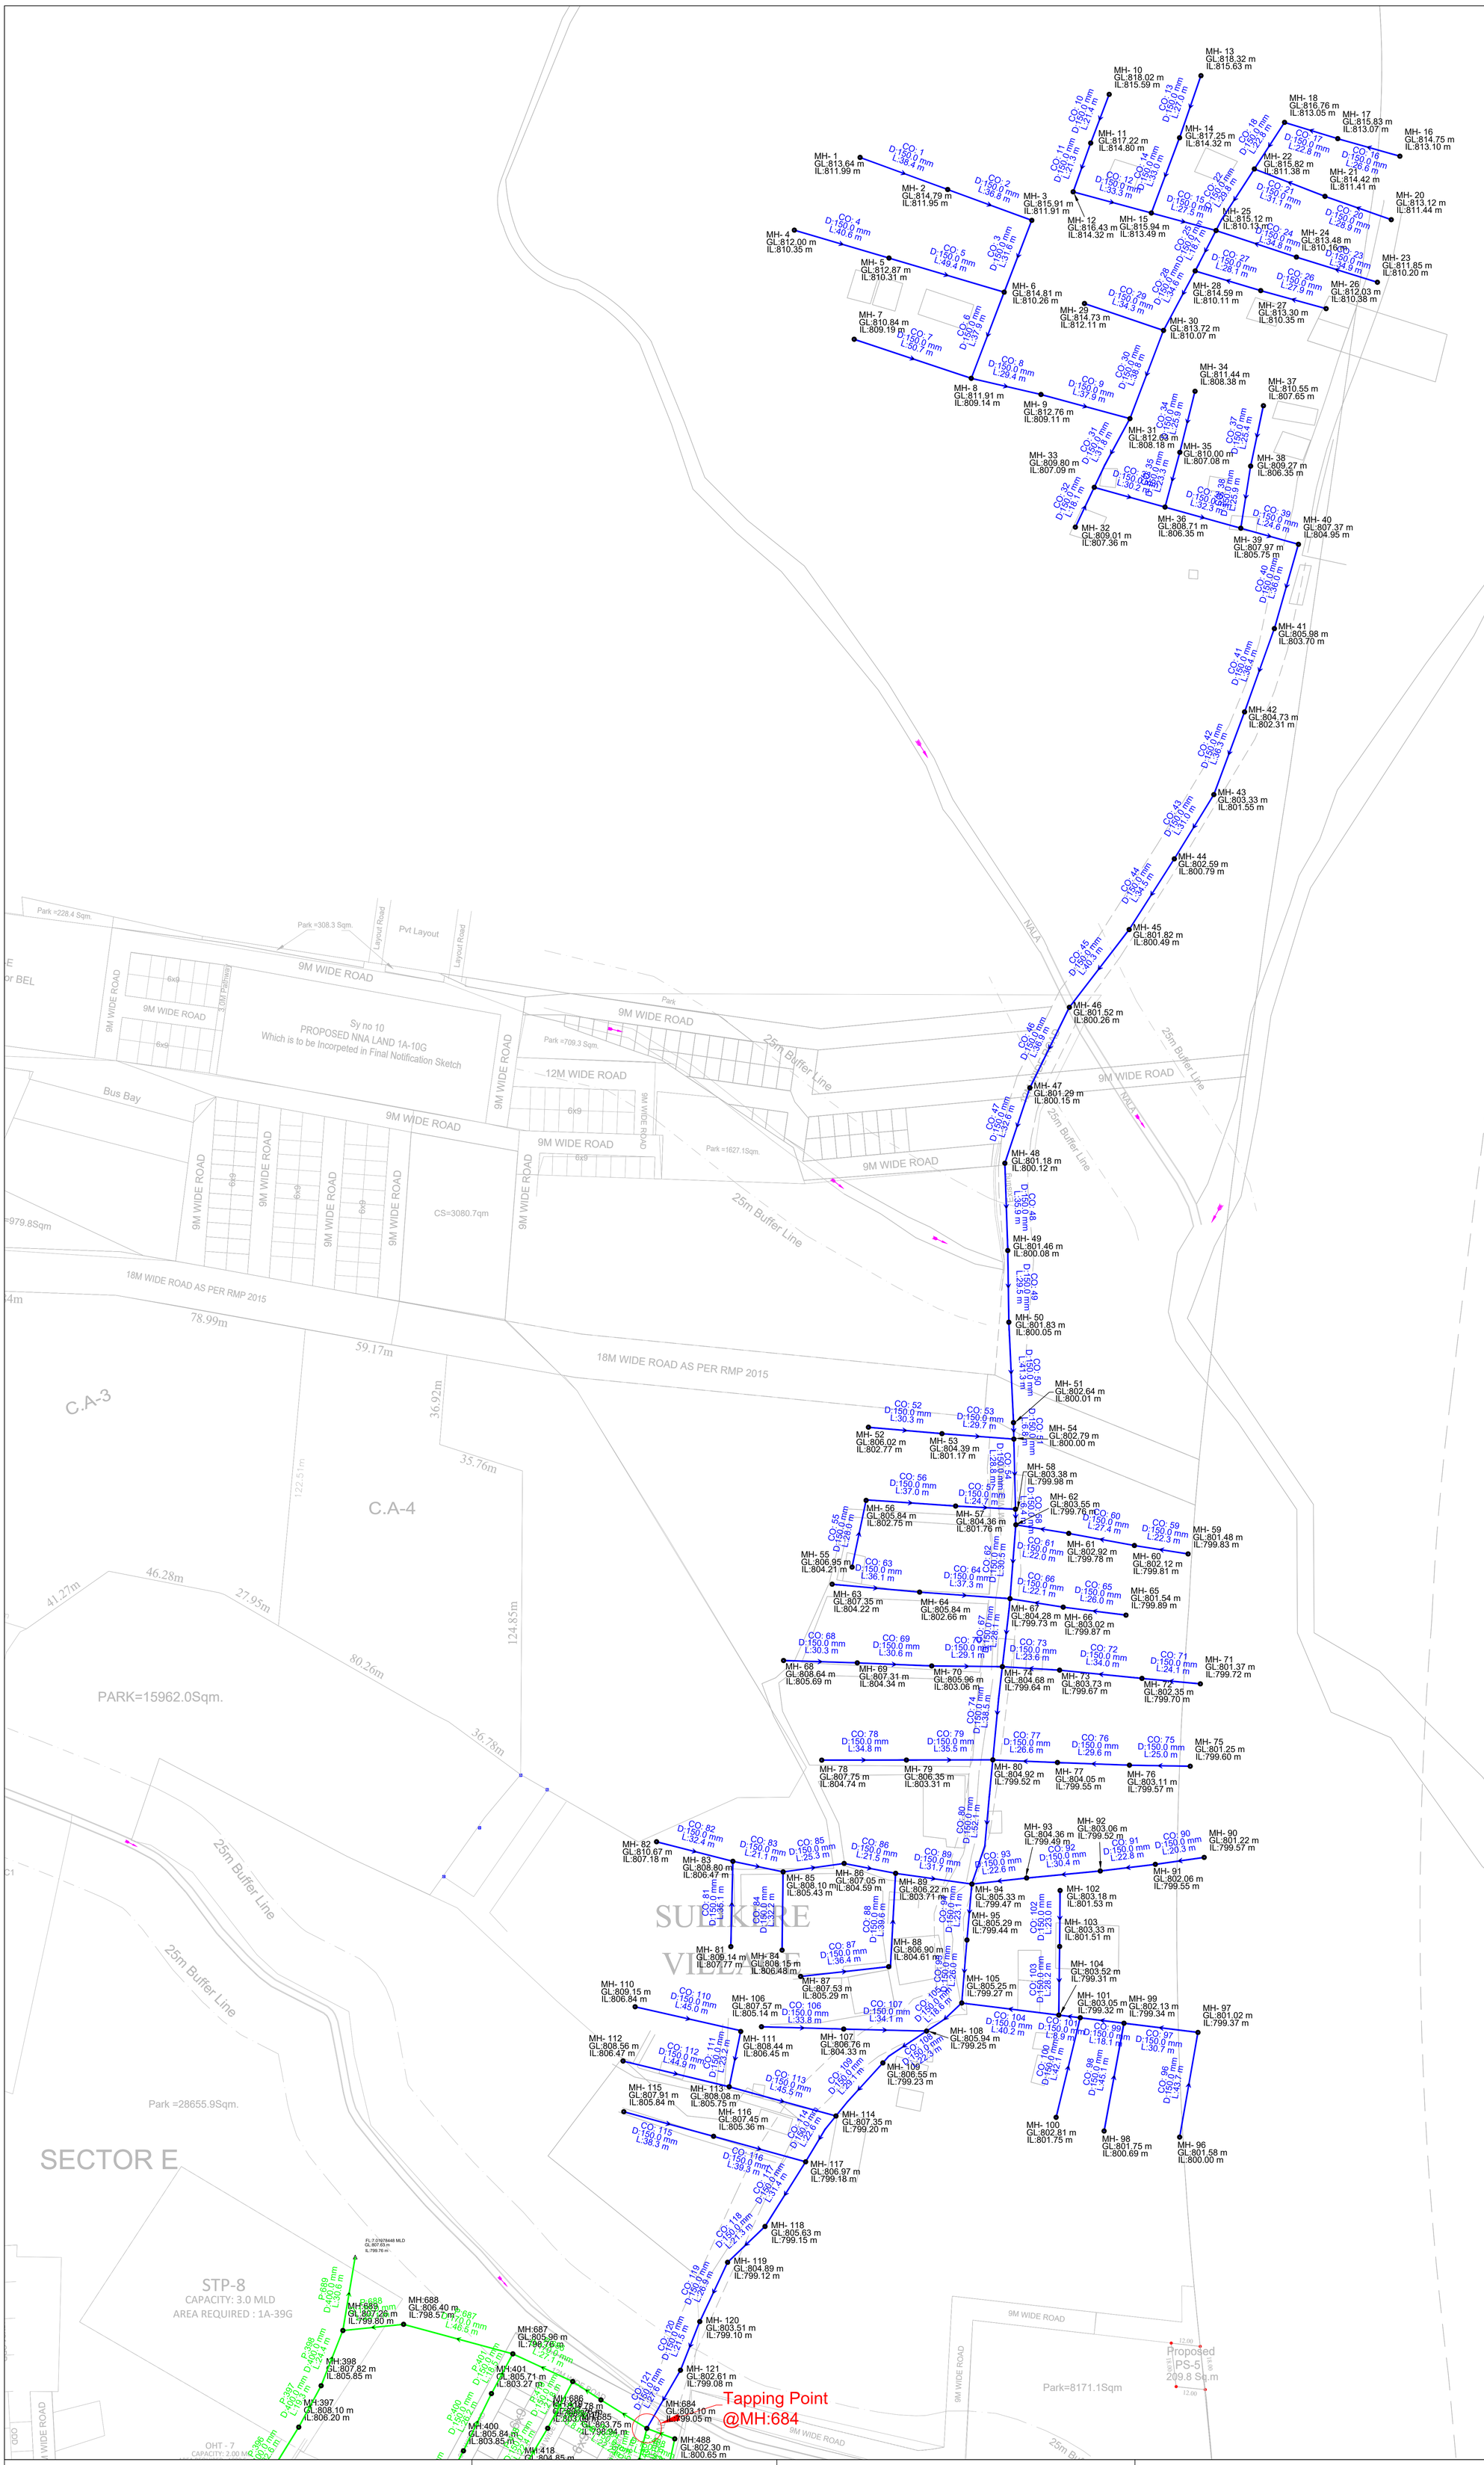

LEGENDS

PROPOSED OLD NETWORK

PROPOSED NEW NETWORK

FOR TENDER PURPOSE ONLY

NAME OF DRAWING

SEWERAGE NETWORK FOR ZONE-8
SULIKHERE VILLAGE

PROJECT NAME

PROVIDING BASIC INFRASTRUCTURE BY FACILITATING VILLAGES BY PROVIDING SEWERAGE SYSTEM

NAME OF THE CLIENT

BANGALORE DEVELOPMENT AUTHORITY
T. CHOWDAIAH ROAD, KUMARA PARK WEST,
BANGALORE-560 020

CONSULTANT :-

Tandon Urban Solutions Pvt. Ltd.
701, HARBHAJAN, CST RD,
VIDYANAGARI MARG, KALINA ,
SANTACRUZ (E), MUMBAI - 400 098.

DATE	20.01.2024		
DRG NO	SCALE	SHEET	REV.NO.
SPML/NPKL/UGD/Z8/SV/01	NTS	1OF1	0